NORTHSTAR SYSTEMBUILT

WORKFORCE HOUSING: 5 BED, 28'x60' FLOOR PLAN

CUSTOMER:

DEALER: NSSB
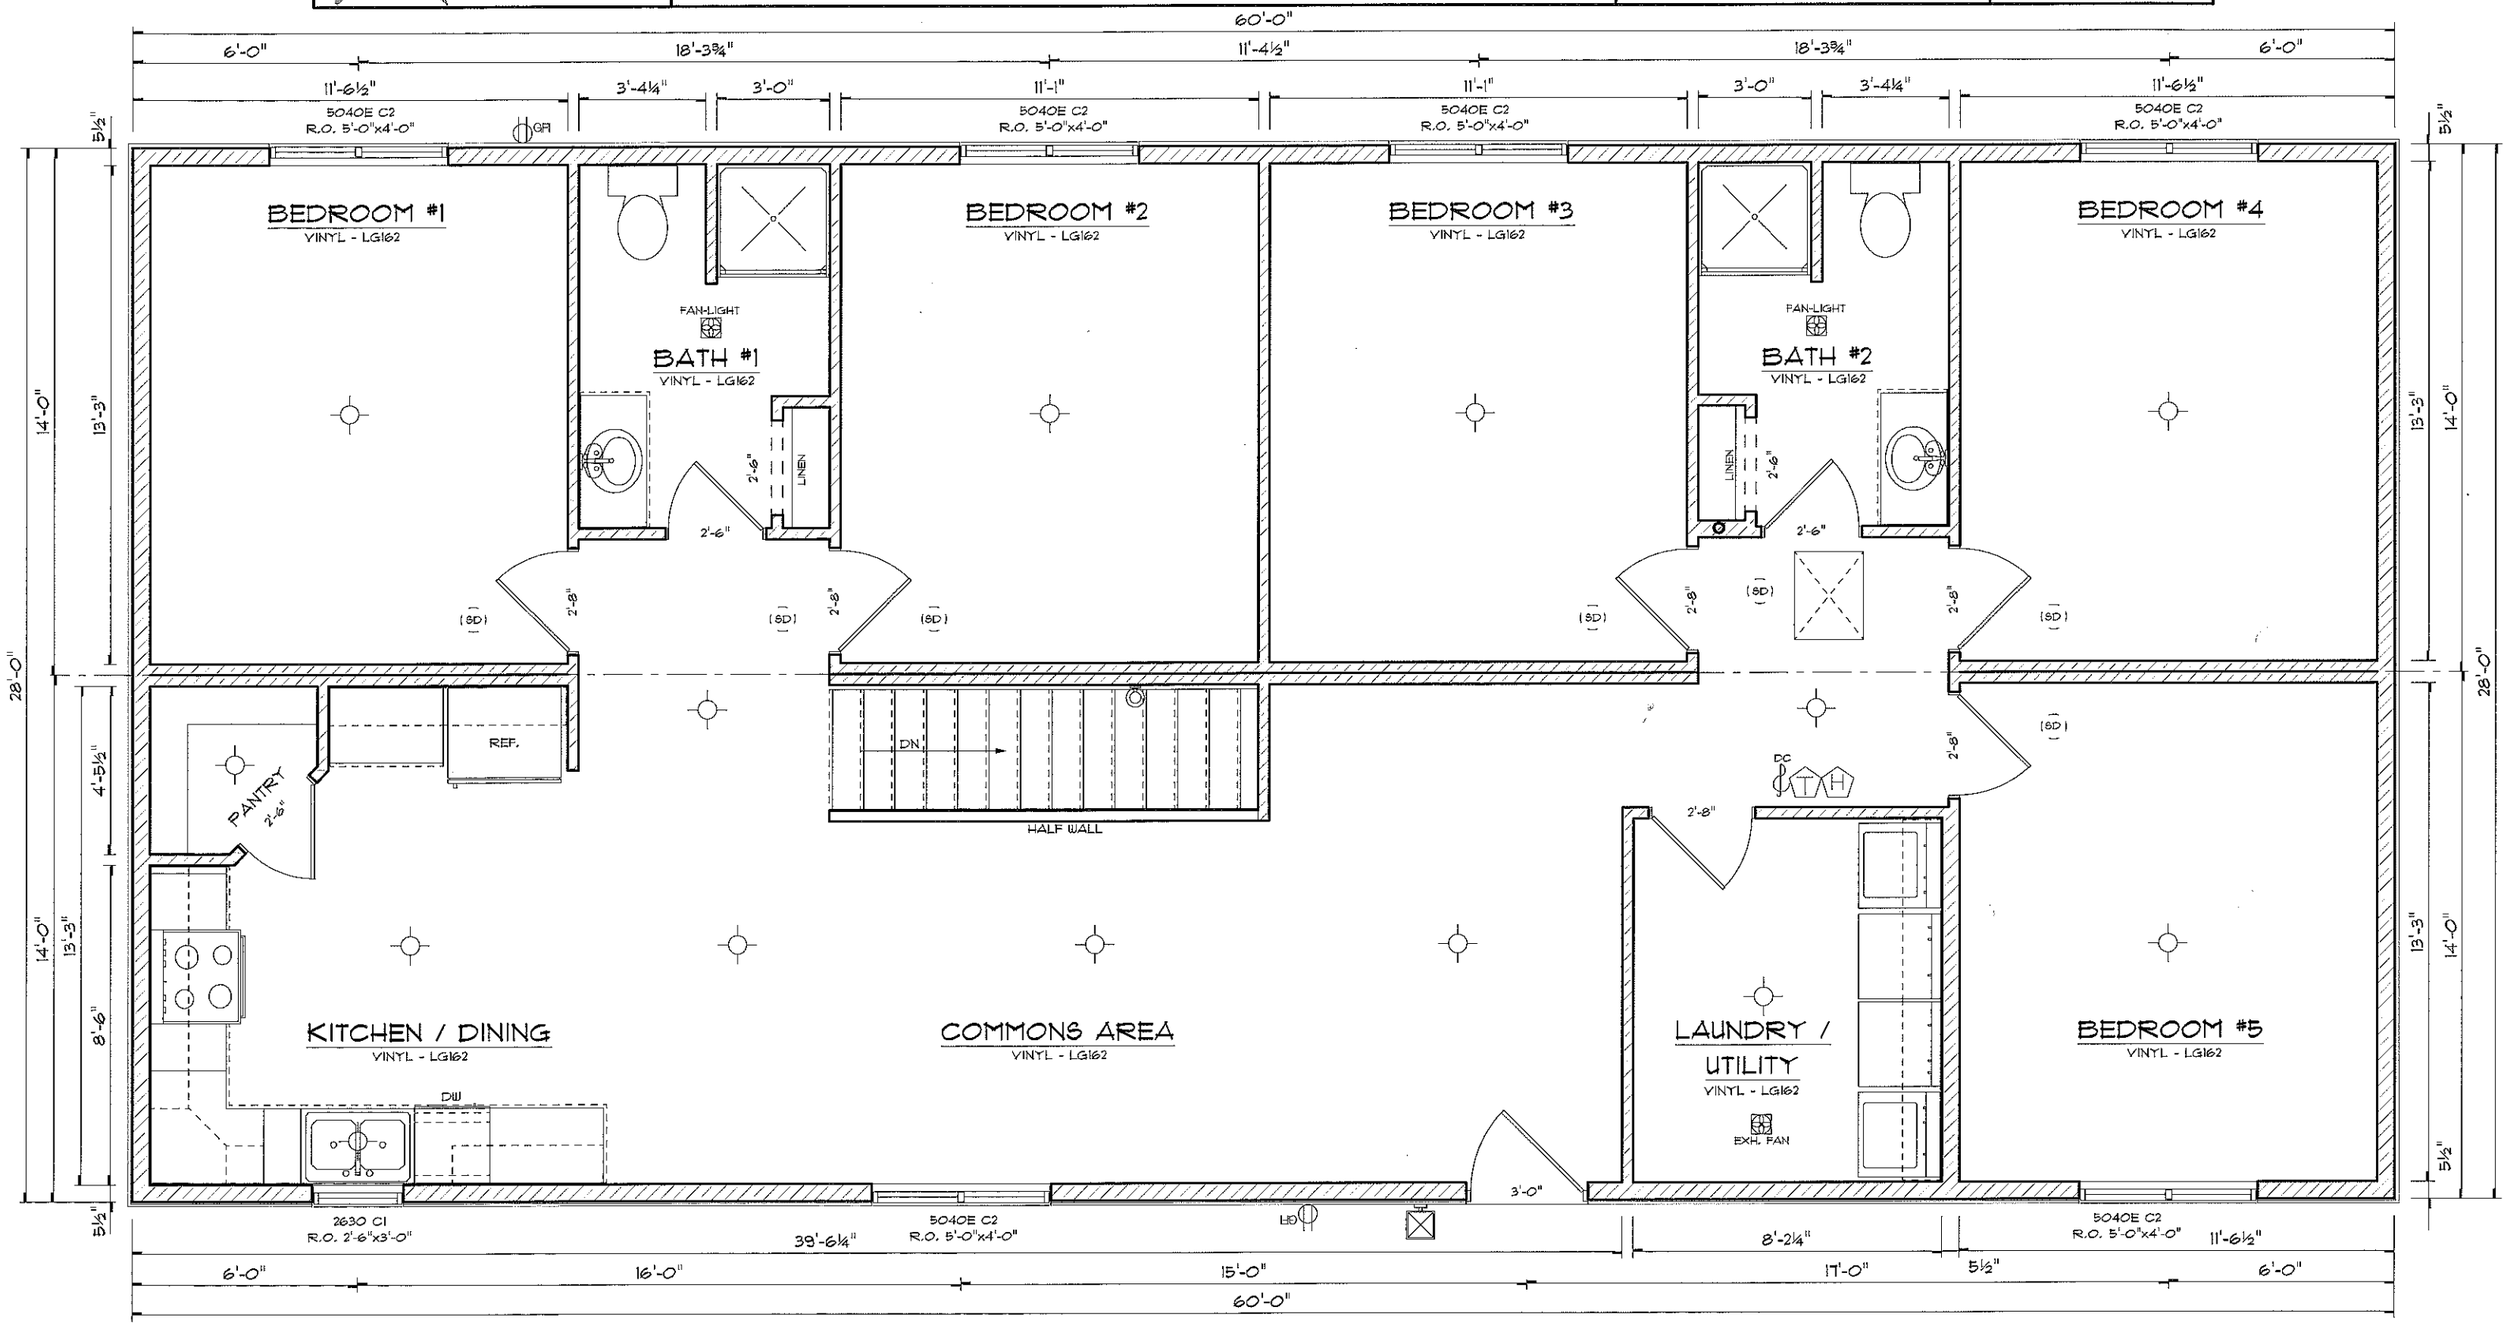
DATE: 03/01/12